A.P. #100-080-05

CORNER RECORD

1 of 1

COUNTY OF MARIN T. _____ R. _____ MERIDIAN CALIFORNIA

CORNER TYPE: GOV'T. CORNER ☐ MEANDER ☐ RANCHO ☐ CONTROL ☐ OTHER ☐

CORNER IDENTIFICATION — DATE OF VISIT _____ 19____

CORNER — LEFT AS FOUND ☐ FOUND AND TAGGED ☐ REESTABLISHED OBLITERATED CORNER ☐ REBUILT ☐

PHYSICAL DESCRIPTION OF CORNER FOUND; EVIDENCE AND METHOD USED TO IDENTIFY OR REESTABLISH

A.P.N. 100-080-05

PETALUMA

PHYSICAL DESCRIPTION OF MONUMENTS REBUILT OR PERPETUATED

FOUND MONUMENTS AS SHOWN AND PREVIOUSLY ESTABLISHED BY SURVEYS RECORDED IN SONOMA COUNTY. SEE SURVEYS, BOOK 9 MAPS, PAGE 13, AND BOOK 496 MAPS, PAGE 9, SONOMA COUNTY RECORDS FOR FURTHER INFORMATION. MONUMENTS FOUND DURING MARCH 1992.

CALIFORNIA COORDINATE SYSTEM ORDER: FIRST ☐ SECOND ☐ THIRD ☐

STATIONS USED: NGS (USC & GS) ☐ STATE ☐ COUNTY ☐ OTHER ☐ STATION _____ STATION _____

ZONE _____ ELEVATION _____ NORTHINGS (Y) _____ EASTINGS (X) _____

SKETCH: (Include reference tie or witness points, remarks and topo of area)

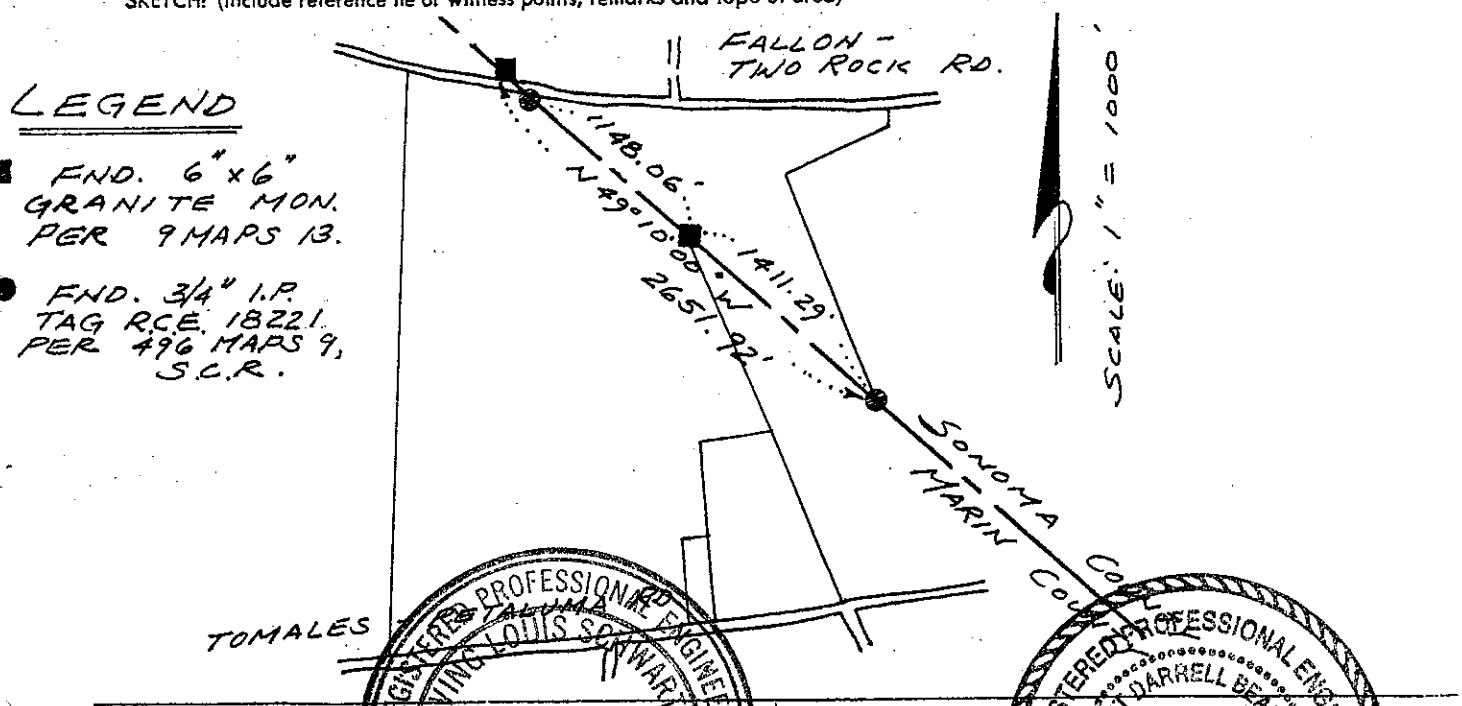

SURVEYOR'S CERTIFICATE

THIS CORNER RECORD WAS PREPARED BY ME OR UNDER MY DIRECTION IN CONFORMANCE WITH THE LAND SURVEYORS ACT ON AUGUST 24, 1992

SIGNED: _____

L.S. or R.C.E. No. _____

REGISTERED PROFESSIONAL ENGINEER IRVING LOUIS SCHWARTZ No. 18221 Exp. 6-30-93 CIVIL STATE OF CALIFORNIA

COUNTY SURVEYOR'S CERTIFICATE

THE CORNER RECORD WAS RECEIVED 8/28/92

AND EXAMINED AND FILED ON 9/30/92 19____

BY _____

TITLE: _____

REGISTERED PROFESSIONAL ENGINEER DARRELL BEAM Exp. 3-31-96 CIVIL STATE OF CALIFORNIA

DOCUMENT No. _____
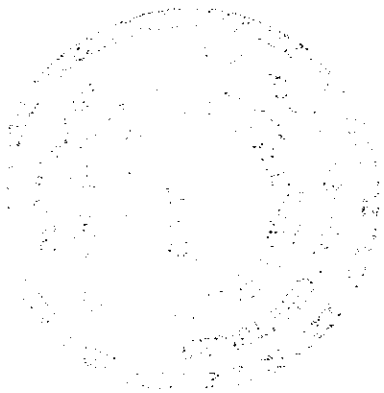
STATEMENT ON BACK OF SHEET YES ☐ NO ☑