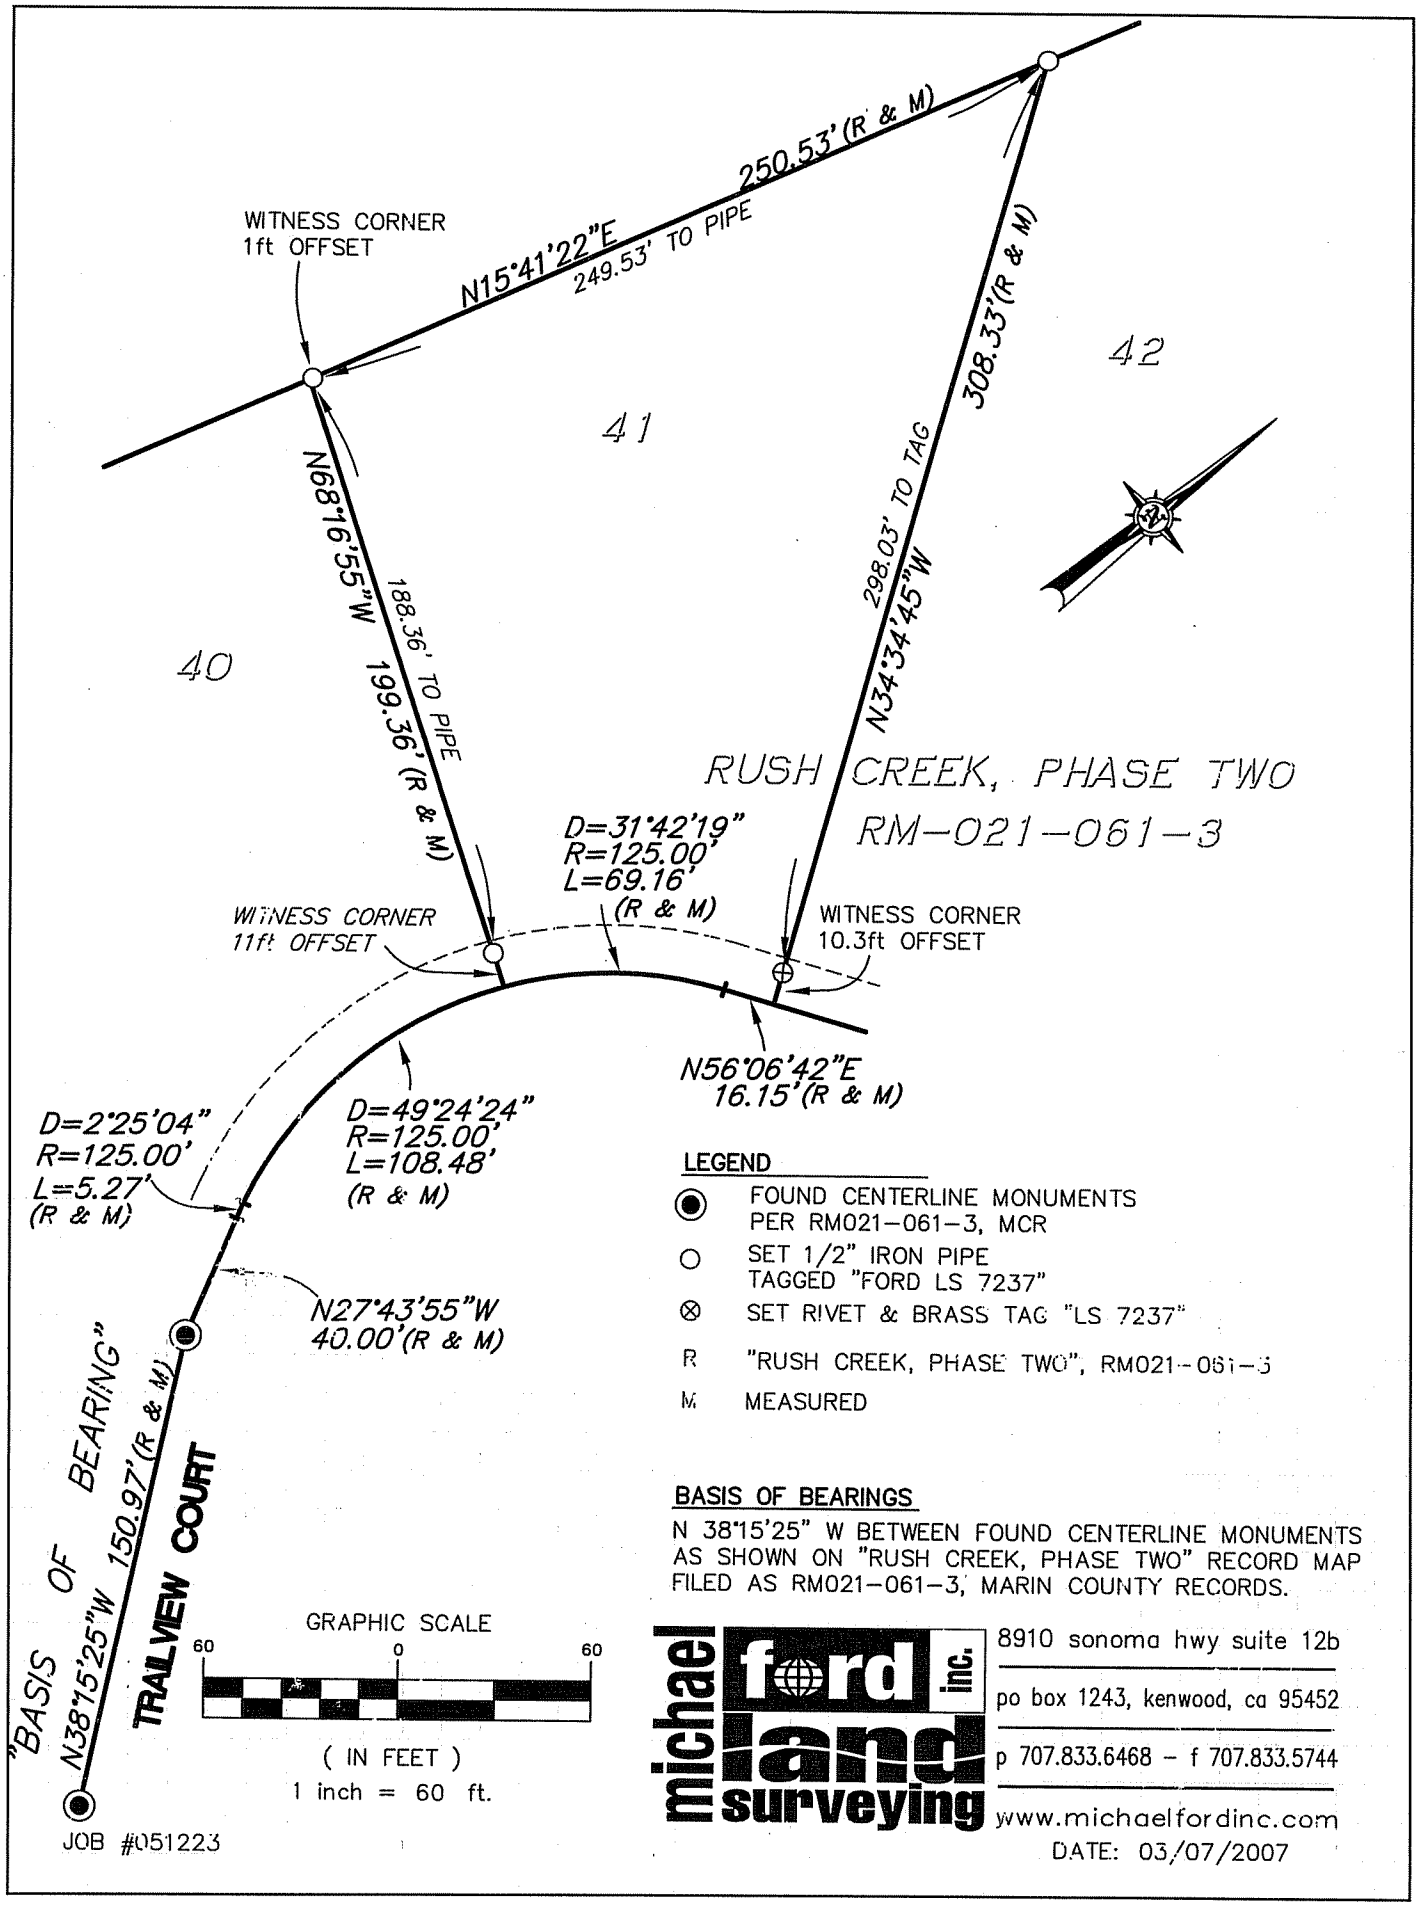

LEGEND

- ◉ FOUND CENTERLINE MONUMENTS PER RM021-061-3, MCR
- ○ SET 1/2" IRON PIPE TAGGED "FORD LS 7237"
- ⊗ SET RIVET & BRASS TAG "LS 7237"
- R "RUSH CREEK, PHASE TWO", RM021-061-3
- M MEASURED

BASIS OF BEARINGS

N 38°15'25" W BETWEEN FOUND CENTERLINE MONUMENTS AS SHOWN ON "RUSH CREEK, PHASE TWO" RECORD MAP FILED AS RM021-061-3, MARIN COUNTY RECORDS.

michael ford land surveying inc.
8910 sonoma hwy suite 12b
po box 1243, kenwood, ca 95452
p 707.833.6468 - f 707.833.5744
www.michaelfordinc.com

DATE: 03/07/2007