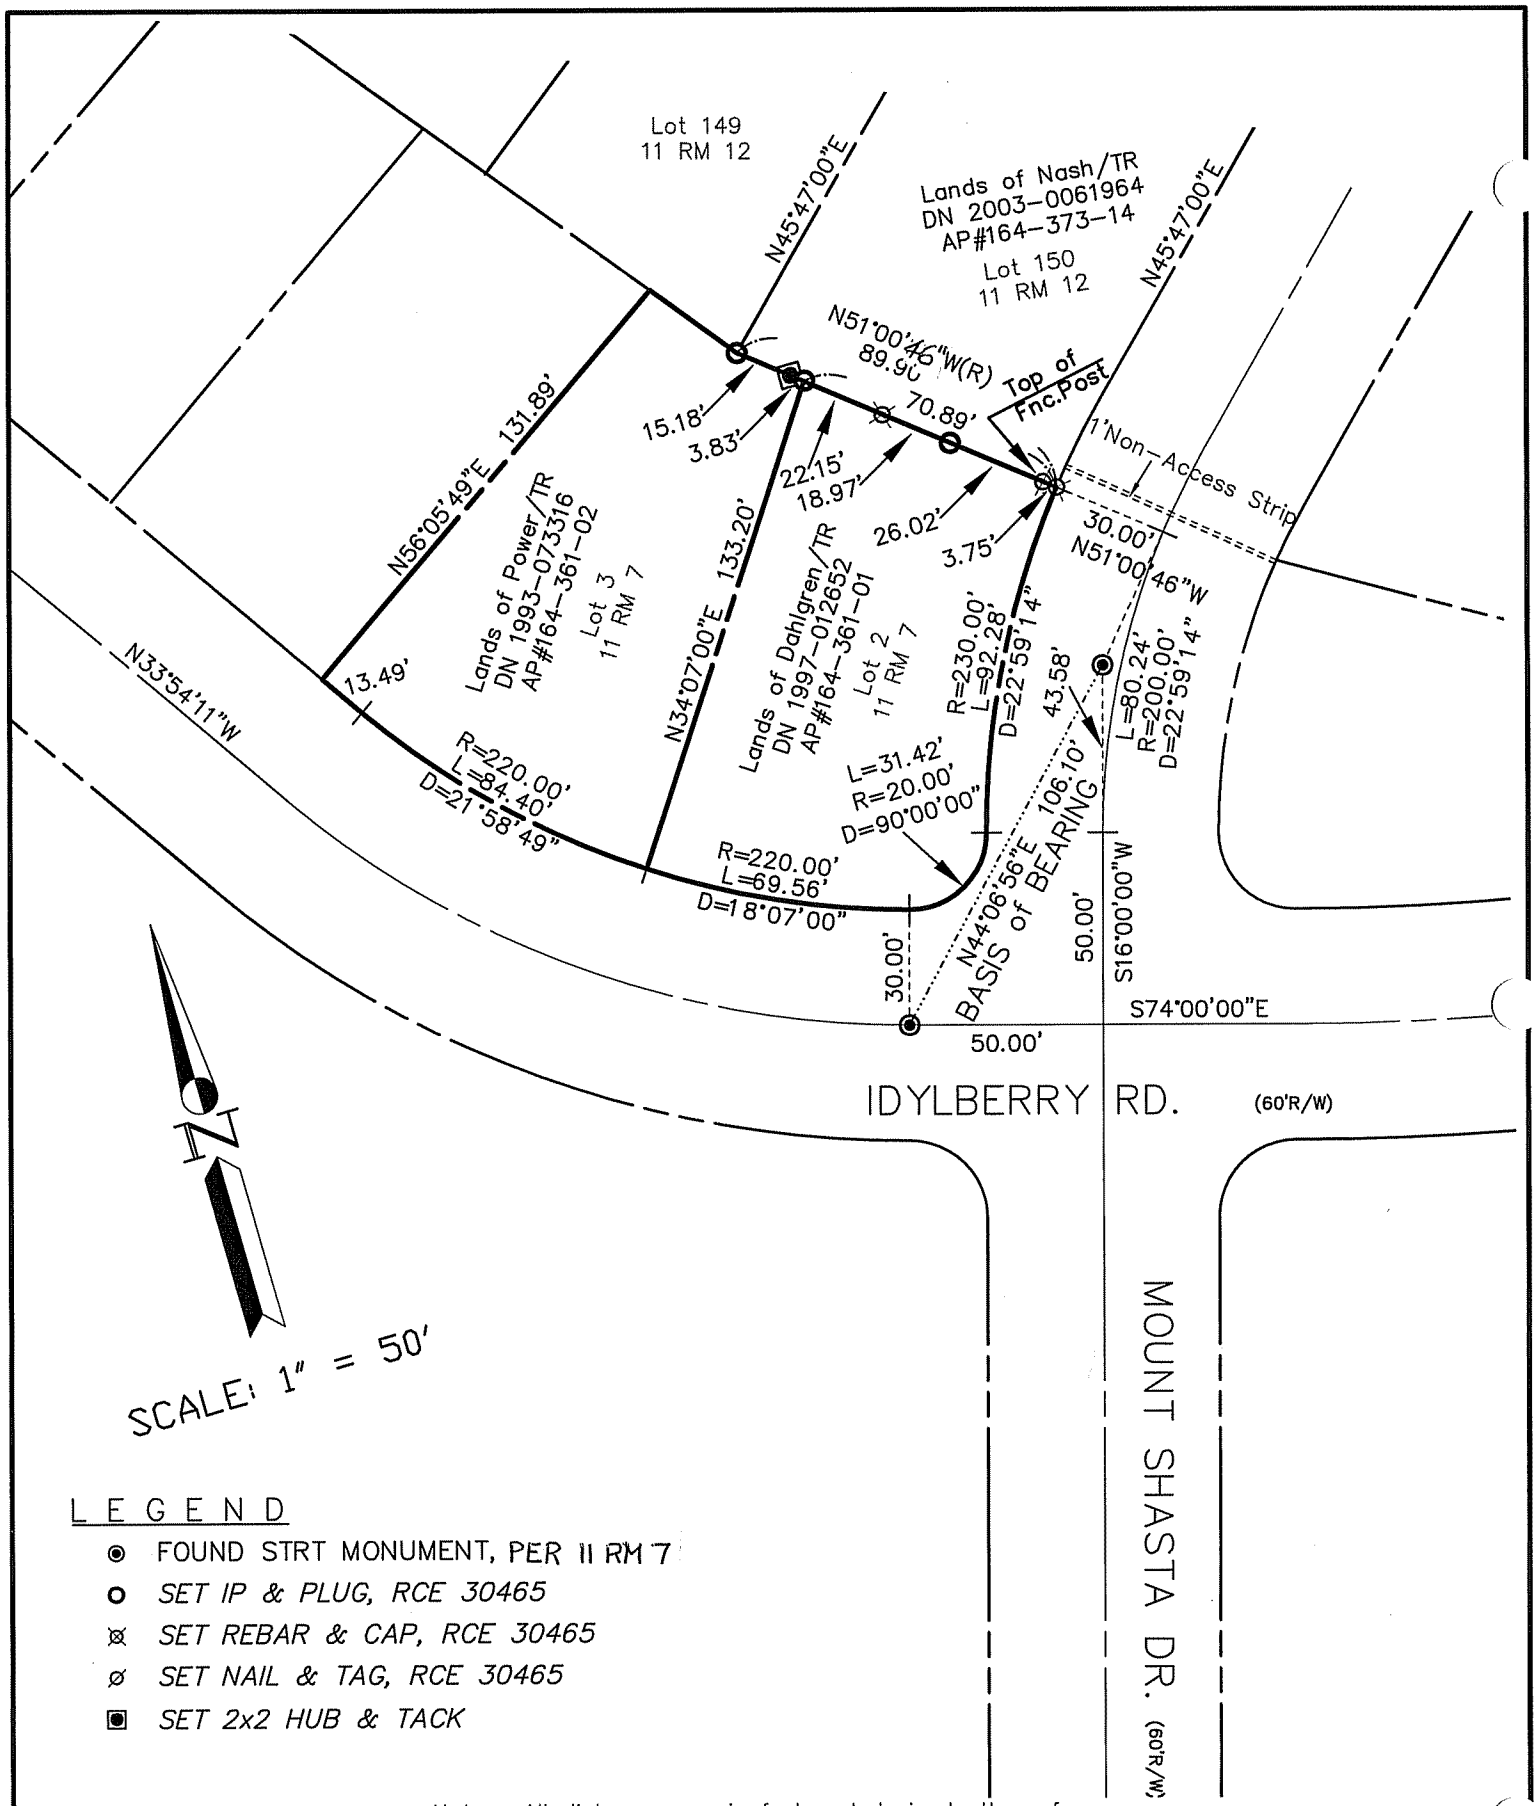

LEGEND

- ◉ FOUND STRT MONUMENT, PER II RM 7
- o *SET IP & PLUG, RCE 30465*
- ⊠ *SET REBAR & CAP, RCE 30465*
- ⌀ *SET NAIL & TAG, RCE 30465*
- ▣ *SET 2x2 HUB & TACK*

Note: All distances are in feet and decimals thereof.

SHEET	1	OF	1
SCALE:	1" = 50'	DESIGN:	PR
DATE:	Feb. 2008	DRAWN:	PR
FILE:	2008-015	CHECKED:	J.L.H

2008-015\DWG\BAS-BNDY,COR-REC

J.L. ENGINEERING
CIVIL ENGINEERS-LAND SURVEYORS
1539 4th ST., SAN RAFAEL, CA. 94901 (415) 457-6647

Corner Record

Lands of Dahlgren/TR-1200 Idylberry Rd.,San Rafael
APN 164-361-01, San Rafael, Marin County, CA